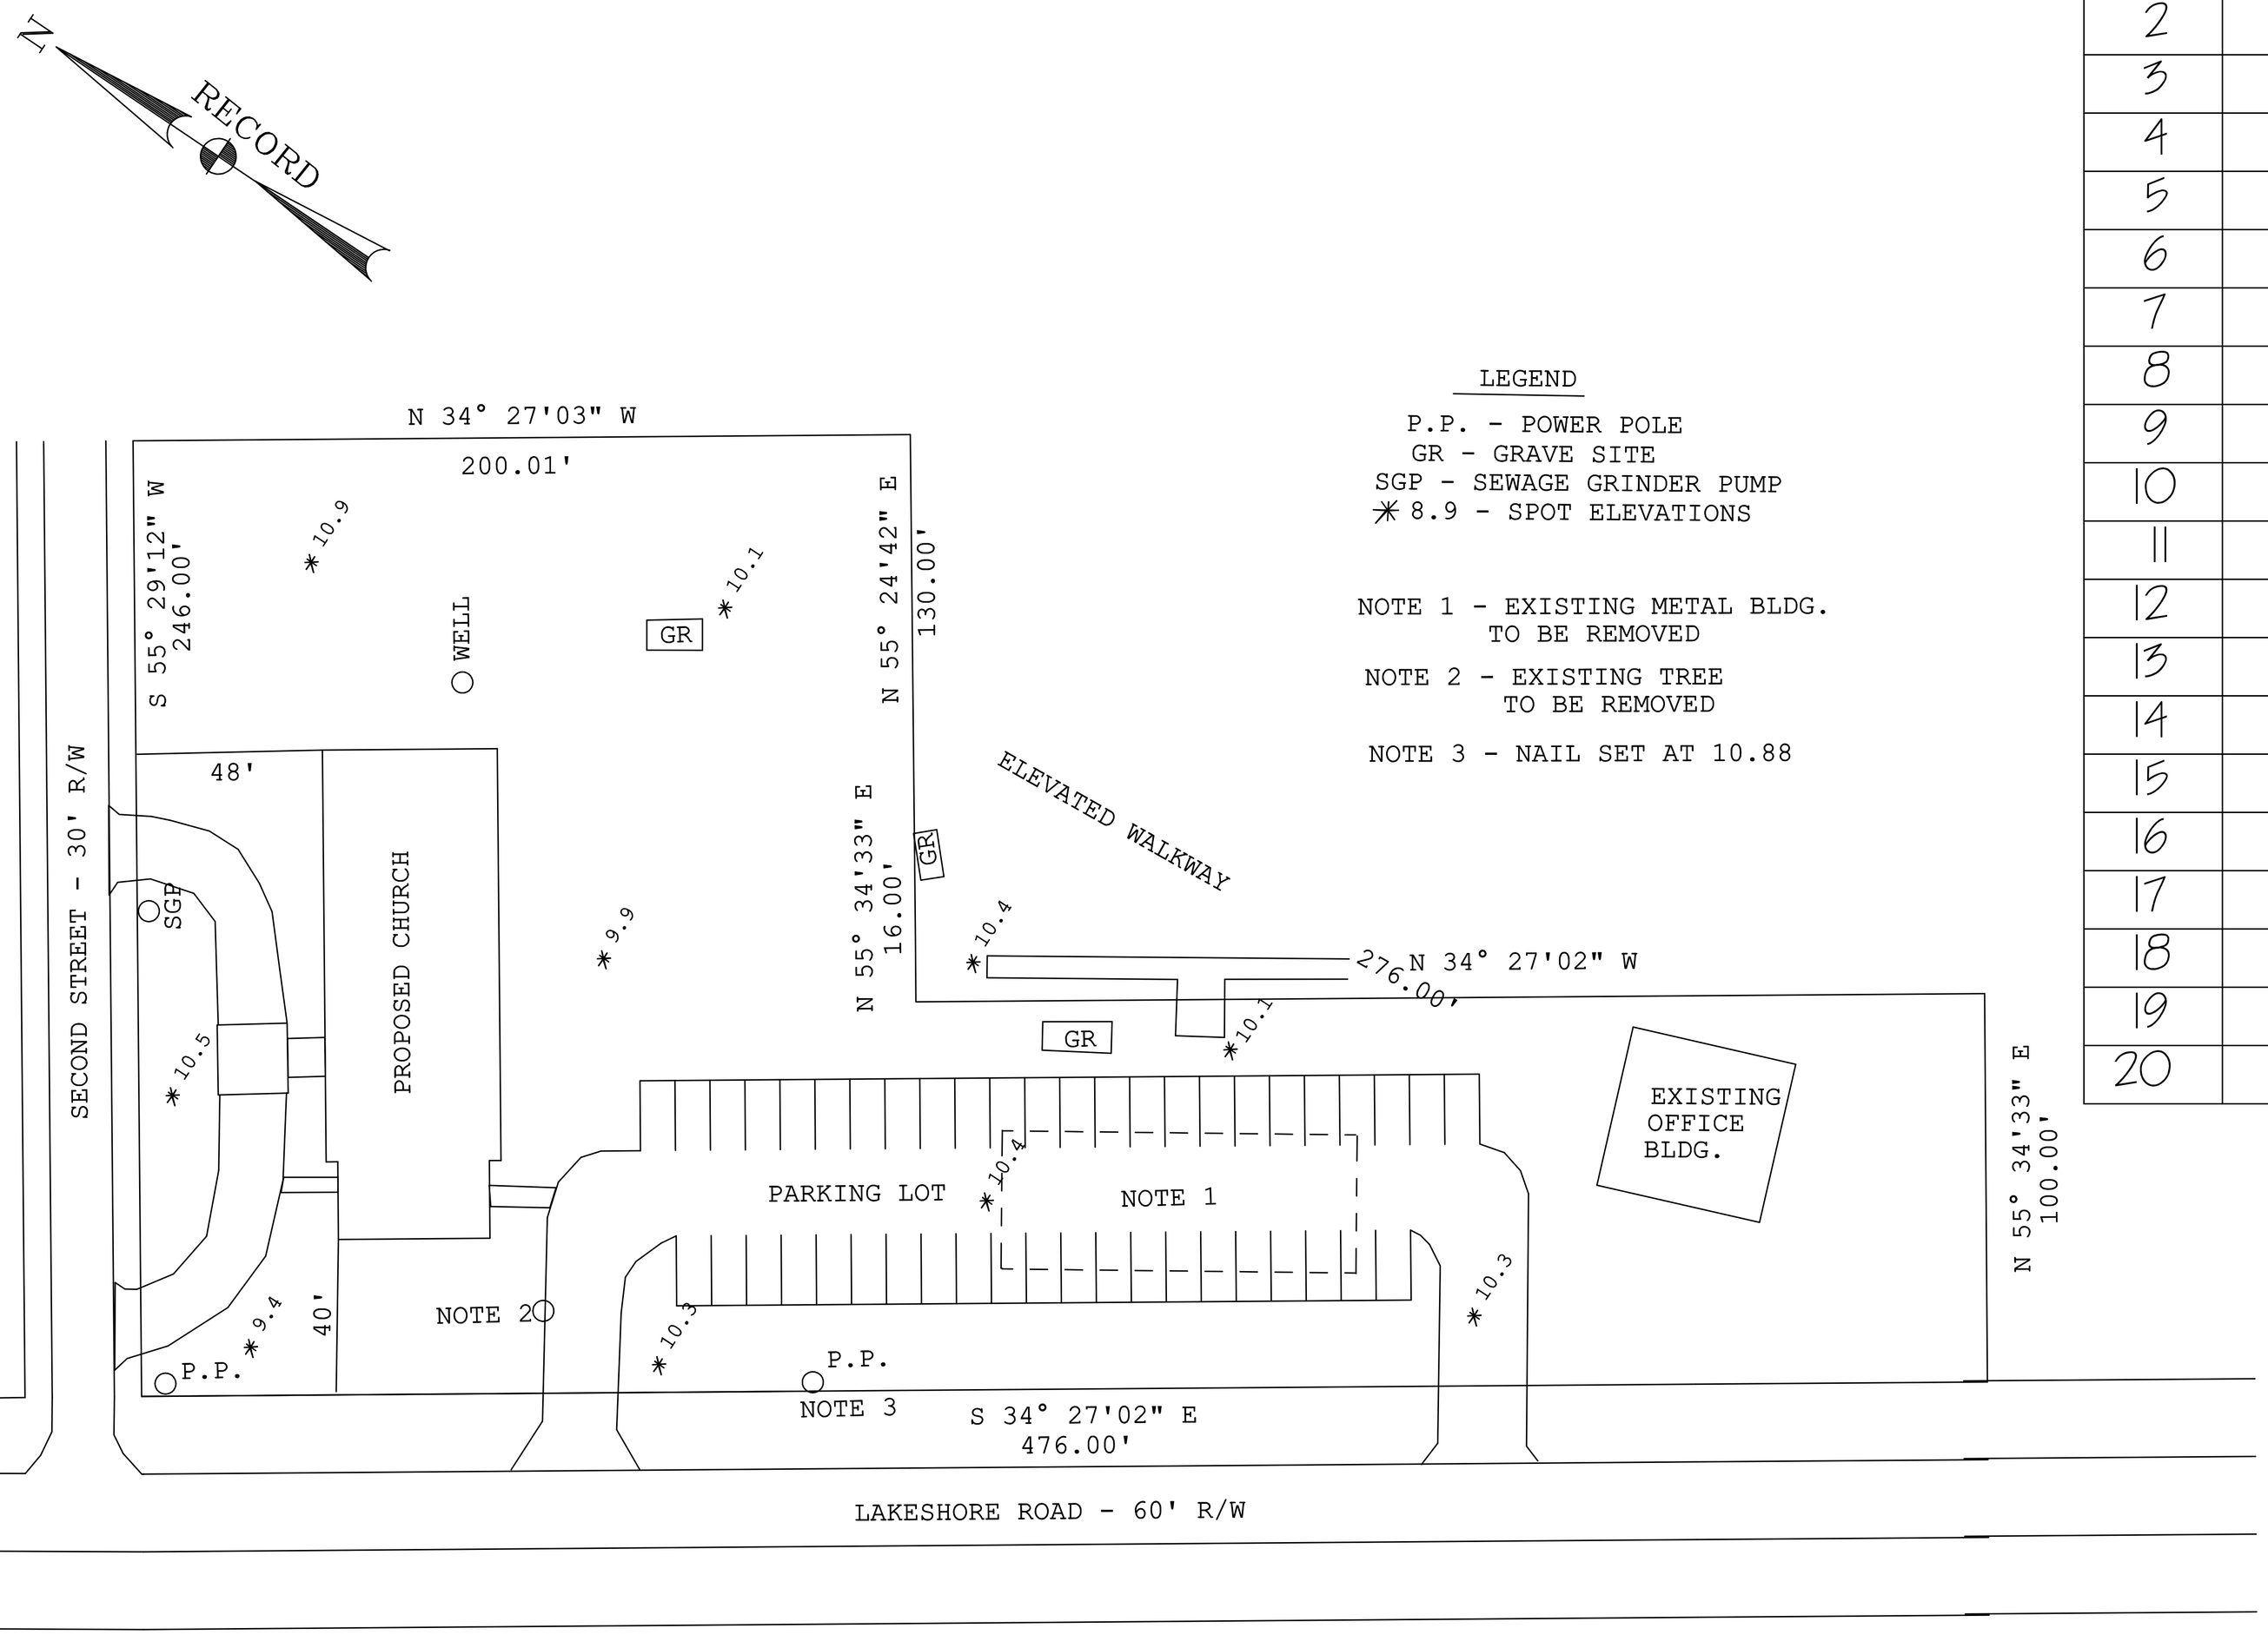

LEGEND

P.P. - POWER POLE
GR - GRAVE SITE
SGP - SEWAGE GRINDER PUMP
✳ 8.9 - SPOT ELEVATIONS

NOTE 1 - EXISTING METAL BLDG. TO BE REMOVED

NOTE 2 - EXISTING TREE TO BE REMOVED

NOTE 3 - NAIL SET AT 10.88

INDEX

SHEET	DESCRIPTION
1	SITE
2	LOWER FLOOR COLUMNS
3	LOWER FLOOR FOUNDATION
4	LOWER FLOOR PLAN
5	MAIN FLOOR FRAMING
6	MAIN FLOOR PLAN
7	WEST EXTERIOR ELEVATION
8	NORTH EXTERIOR ELEVATION
9	SOUTH EXTERIOR ELEVATION
10	EAST EXTERIOR ELEVATION
11	SECTIONS
12	LOWER FLOOR ELECTRICAL
13	UPPER FLOOR ELECTRICAL
14	MECHANICAL
15	STEEPLE
16	HANDICAP REQUIRMENTS
17	MAIN FLOOR TRUSS AND BEAM DESIGN
18	ROOF TRUSS DESIGN
19	TYPICAL SECTIONS
20	CODE SPECIFICATIONS

BUILDING SHALL COMPLY WITH INTERNATIONAL BUILDERS AND/OR INTERNATIONAL RESIDENTIAL CODES

SITE PLAN

REVISIONS	
DATE:	REMARKS:

DATE: NOV 24, 2010
SCALE: NTS
JOB NO.
DESIGNED BY: RDS
DRAWN BY: RDS
CHECKED BY: RDS

doug's plan Service
Doug Stewart
4210 Stewart Lane
Perkinston, MS 39573
228/255-5259

PLANS FOR NEW SANCTUARY
6028 LAKESHORE ROAD
BAY ST LOUIS, MS 39520

LAKESHORE BAPTIST CHURCH
6028 LAKESHORE ROAD
BAY ST LOUIS, MS 39520

HATTAWAY ENGINEERING INCORPORATED
P.O. BOX 363 CARRIERE, MS 39426
PH. (601) 798-1978 FAX. UPON REQUEST
"ENGINEERING THE FUTURE"
"REMEMBERING THE PAST"