BUILDING SHALL COMPLY WITH INTERNATIONAL BUILDERS AND / OR INTERNATIONAL RESIDENTIAL CODES

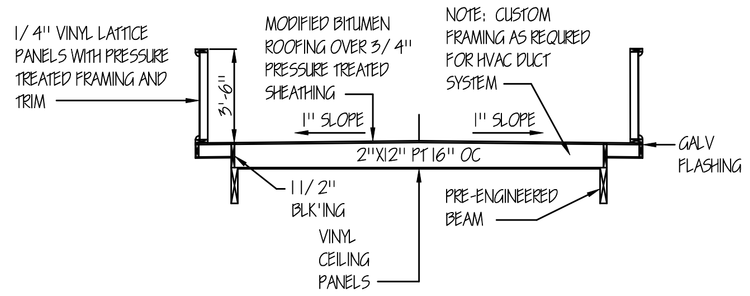

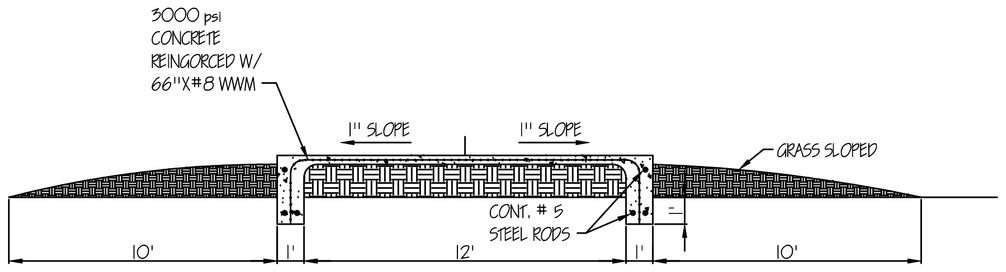

COVERED WALK

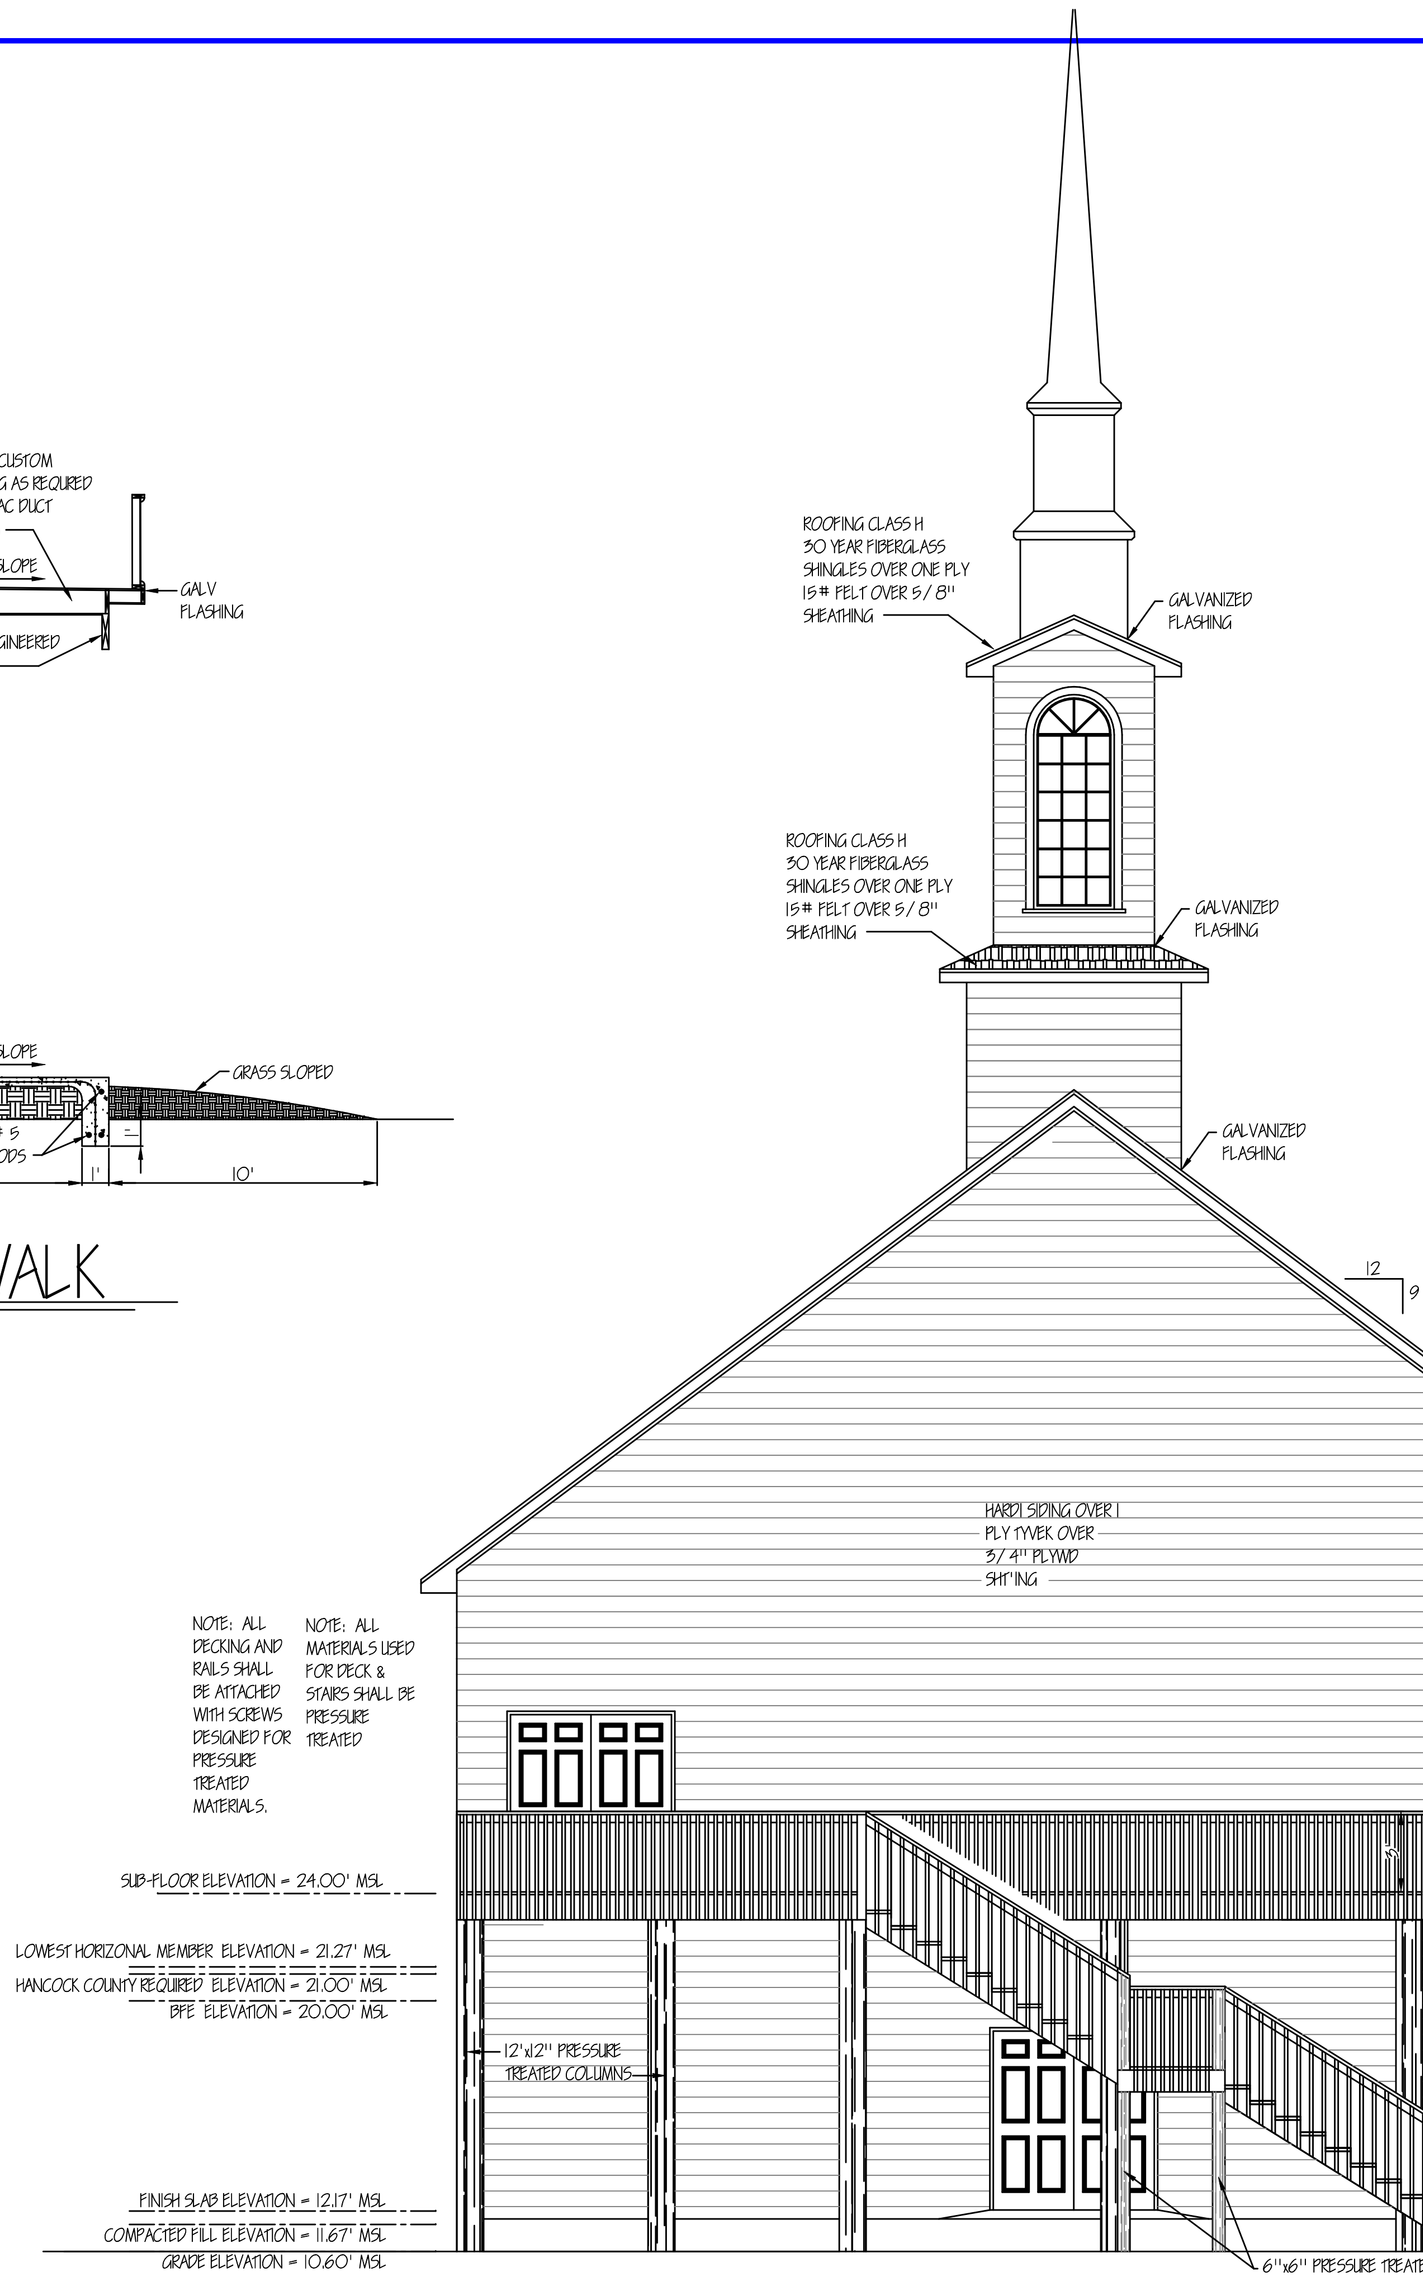

EAST ELEV

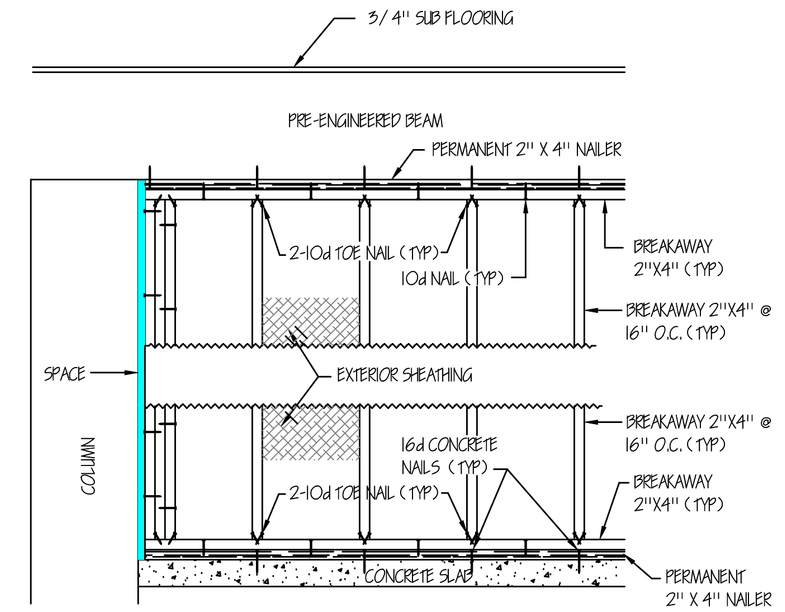

TYPICAL BREAKAWAY WALL

REVISIONS	
DATE:	REMARKS:

DATE: NOV 24, 2010	DESIGNED BY: RDS
SCALE: 1/4" = 1'-0	DRAWN BY: RDS
JOB NO.	CHECKED BY: RDS

doug's plan Service
Doug Stewart
4210 Stewart Lane
Perkinston, MS 39573
228/255-5259

PLANS FOR NEW SANCTUARY
6028 LAKESHORE ROAD
BAY ST LOUIS, MS 39520

LAKESHORE BAPTIST CHURCH
6028 LAKESHORE ROAD
BAY ST LOUIS, MS 39520

HATTAWAY ENGINEERING INCORPORATED
P.O. BOX 363 CARRIERE, MS 39426
PH. (601) 798-1978 FAX. UPON REQUEST
"ENGINEERING THE FUTURE"
"REMEMBERING THE PAST"