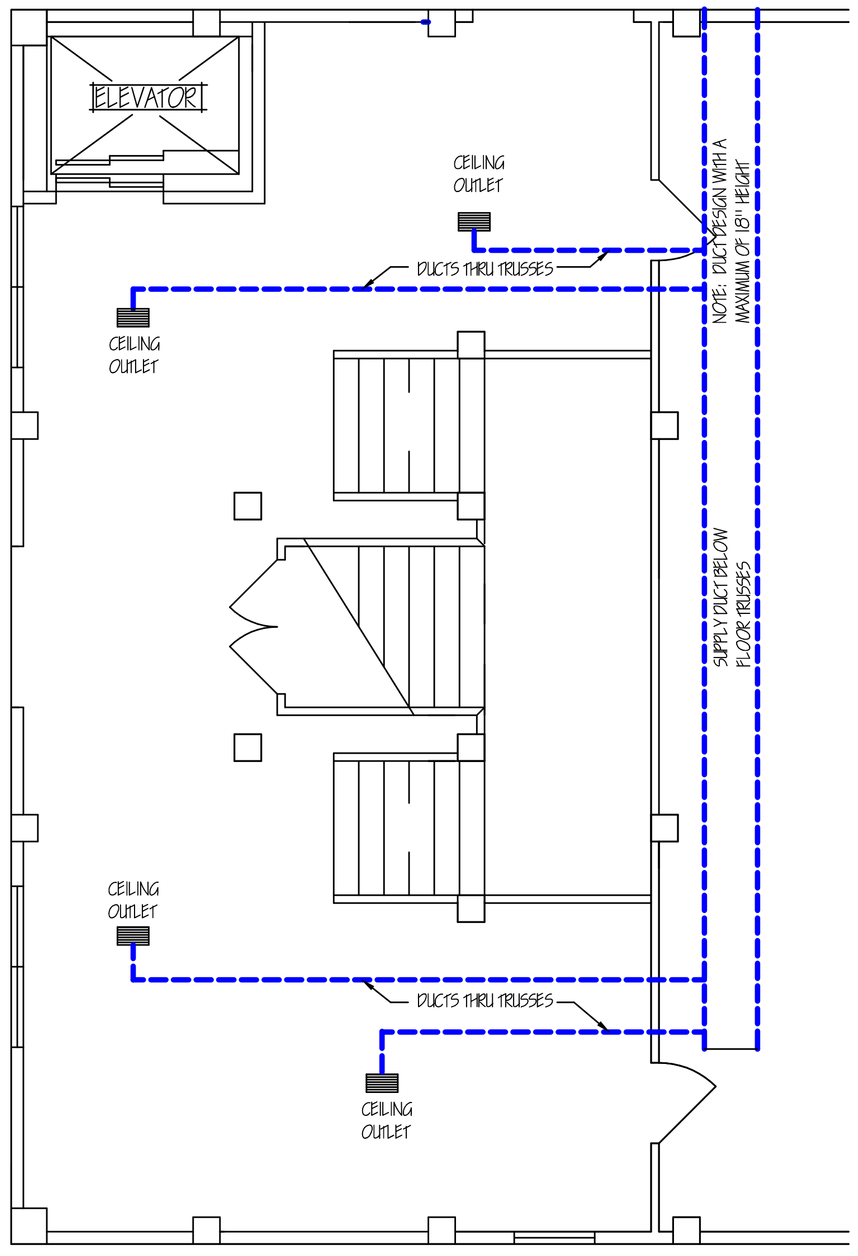

LOWER

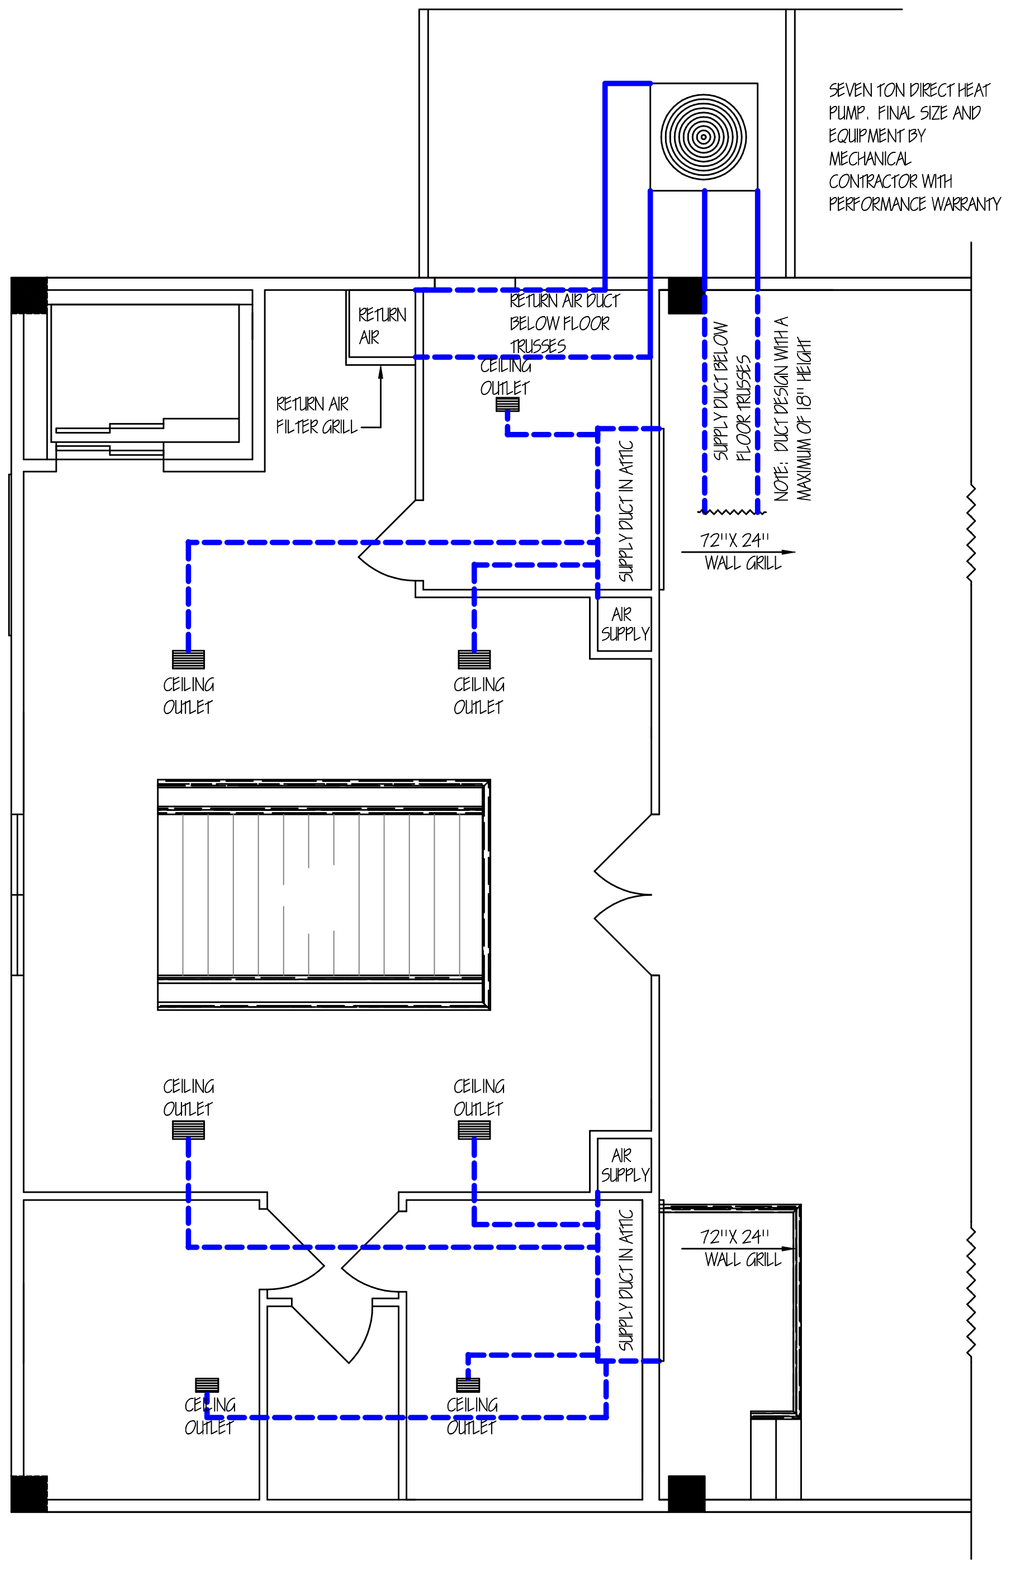

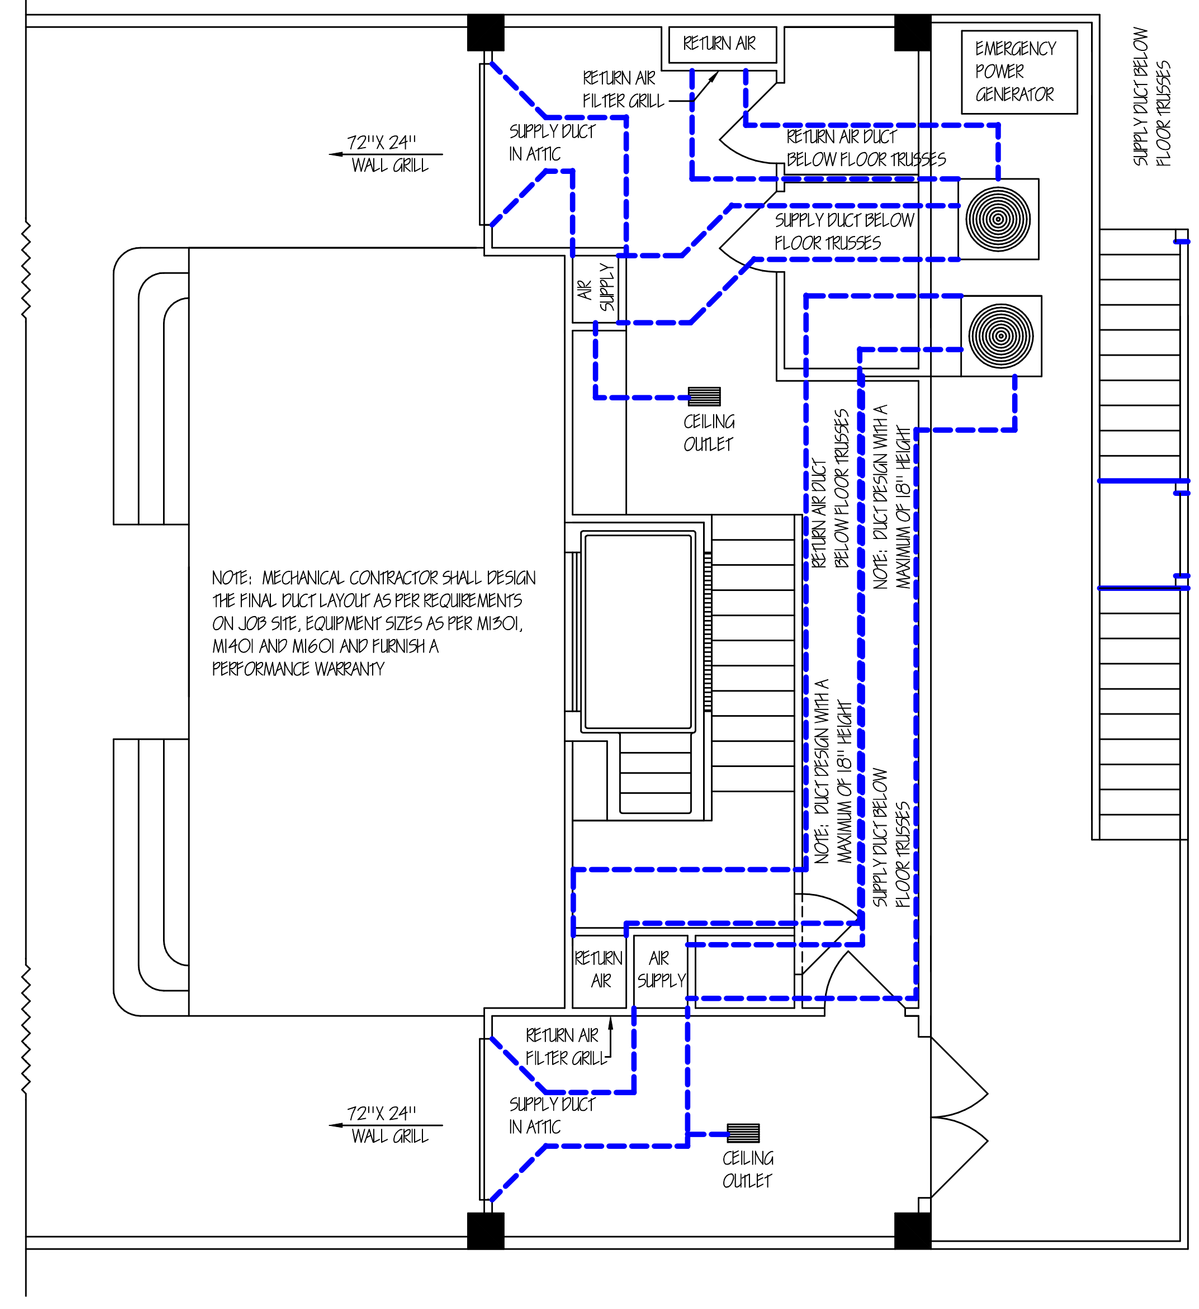

UPPER

BUILDING SHALL COMPLY WITH INTERNATIONAL BUILDERS AND / OR INTERNATIONAL RESIDENTIAL CODES

MECHANICAL

REVISIONS	
DATE:	REMARKS:

DATE: NOV 24, 2010	DESIGNED BY: RDS
SCALE: 1/4" = 1'-0	DRAWN BY: RDS
JOB NO.	CHECKED BY: RDS

Doug Stewart
4210 Stewart Lane
Perkinston, MS 39573
228/255-5259

doug's plan Service

PLANS FOR NEW SANCTUARY
6028 LAKESHORE ROAD
BAY ST LOUIS, MS 39520

LAKESHORE BAPTIST CHURCH
6028 LAKESHORE ROAD
BAY ST LOUIS, MS 39520

HATTAWAY ENGINEERING INCORPORATED
P.O. BOX 363 CARRIERE, MS 39426
PH. (601) 798-1978 FAX. UPON REQUEST
"ENGINEERING THE FUTURE"
"REMEMBERING THE PAST"