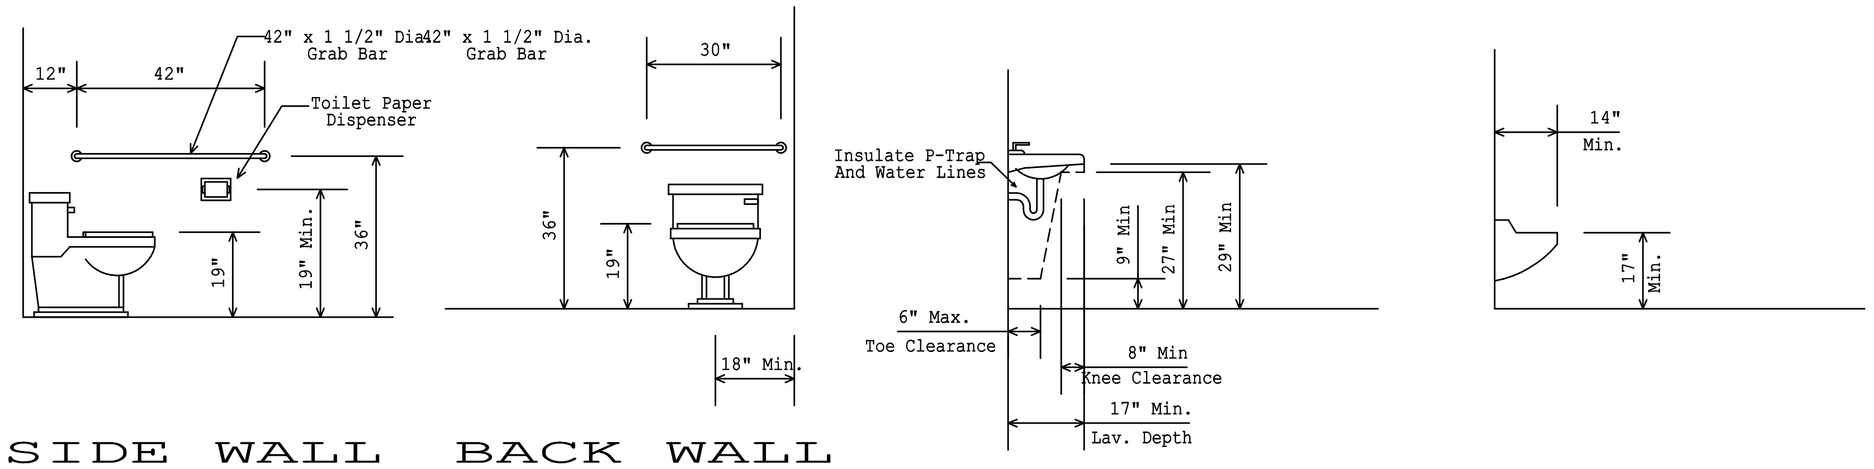

SIDE WALL BACK WALL

WATER CLOSETS LAVATORY URINAL

ELEVATIONS HANDICAP ACCESSIBLE FIXTURES

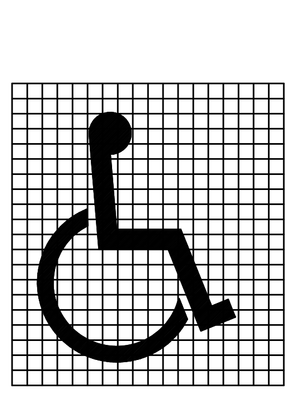

PROPORTIONS

DISPLAY CONDITIONS

HANDICAP ACCESSIBILITY SYMBOLS

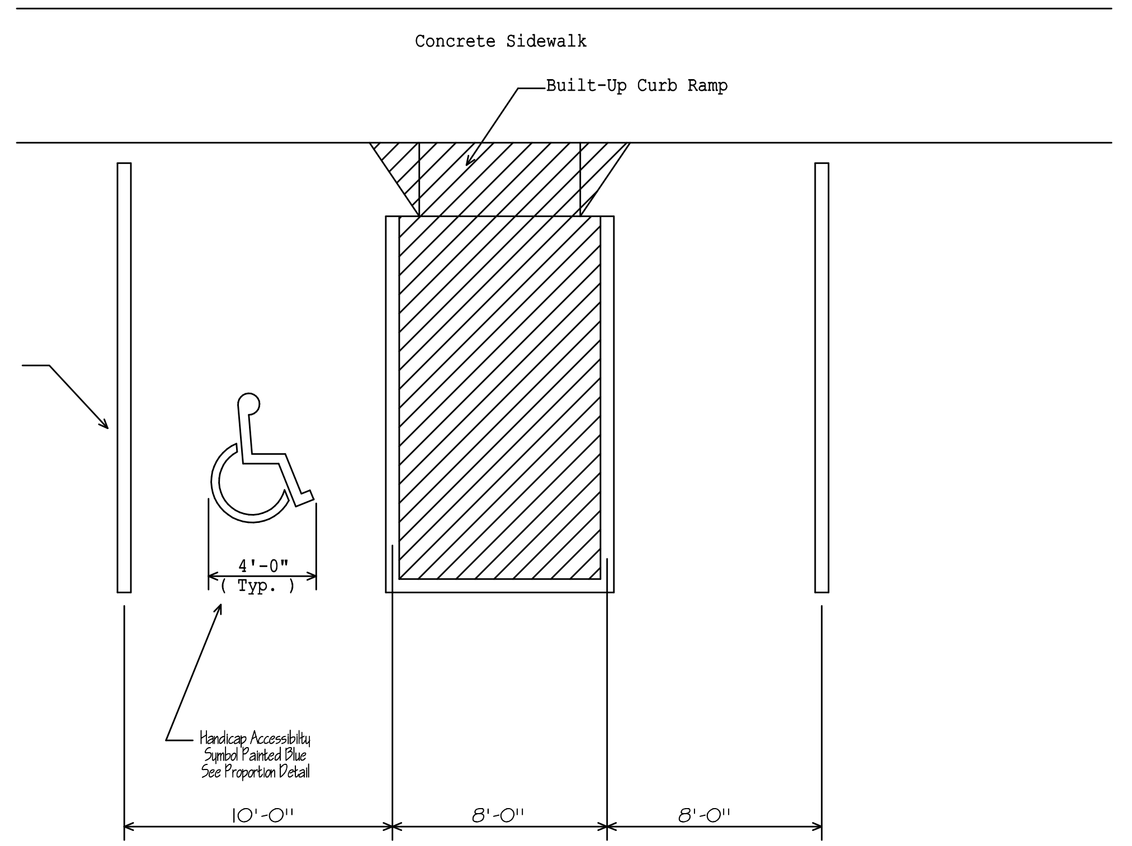

HANDICAP ACCESSIBILE PARKING DETAIL

HANDICAP ACCESSIBILITY NOTES

1. ALL AREAS OF THE BUILDING SHALL BE MADE ACCESSIBLE TO THE PHYSICALLY HANDICAPPED AS REQUIRED BY APPENDIX M OF THE OF THE STANDARD BUILDING CODE.
2. OWNER SHALL PROVIDE A MINIMUM OF TWO PARKING SPACES ACCESIBLE TO THE PHYSICALLY HANDICAPPED. SUCH PARKING SPACES SHALL WITH SECTION 4.6 OF ANSI A117.1 STANDARDS.
3. THE MAXIMUM SLOPE OF A CURB RAMP SHALL BE 1 IN 10 AND SHALL HAVE A DETECTABLE WARNING TEXTURE OF EXPOSED AGGREGATE CONCRETE COMPLYING WITH ANSI 4.27.
4. GRAB RAILS IN RESTROOMS SHALL BE 1 1/ 2 INCHES IN DIAMETER AND FASTENED TO BLOCKING IN THE WALL CAPABLE OF SUPPORTING A 250 POUND LOAD AND SHALL NOT ROTATE IN THEIR FITTINGS.
5. SEE PLOT PLAN FOR LOCATION AND LAYOUT

BUILDING SHALL COMPLY WITH INTERNATIONAL BUILDERS AND/ OR INTERNATIONAL RESIDENTIAL CODES

MAIN FLOOR

REVISIONS	
DATE:	REMARKS:

DATE: NOV 24, 2010	DESIGNED BY: RDS
SCALE: NTS	DRAWN BY: RDS
JOB NO.	CHECKED BY: RDS

Doug Stewart
4210 Stewart Lane
Perkinston, MS 39573
228/255-5259

doug's plan Service

PLANS FOR NEW SANCTUARY
6028 LAKESHORE ROAD
BAY ST LOUIS, MS 39520

LAKESHORE BAPTIST CHURCH
6028 LAKESHORE ROAD
BAY ST LOUIS, MS 39520

HATTAWAY ENGINEERING INCORPORATED
P.O. BOX 363 CARRIERE, MS 39426
PH. (601) 798-1978 FAX. UPON REQUEST
"ENGINEERING THE FUTURE"
"REMEMBERING THE PAST"