PDF created with pdfFactory Pro trial version www.pdffactory.com

ROOF TRUSS LAYOUT

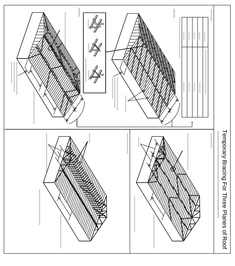

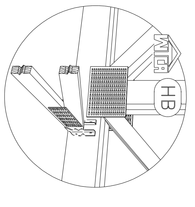

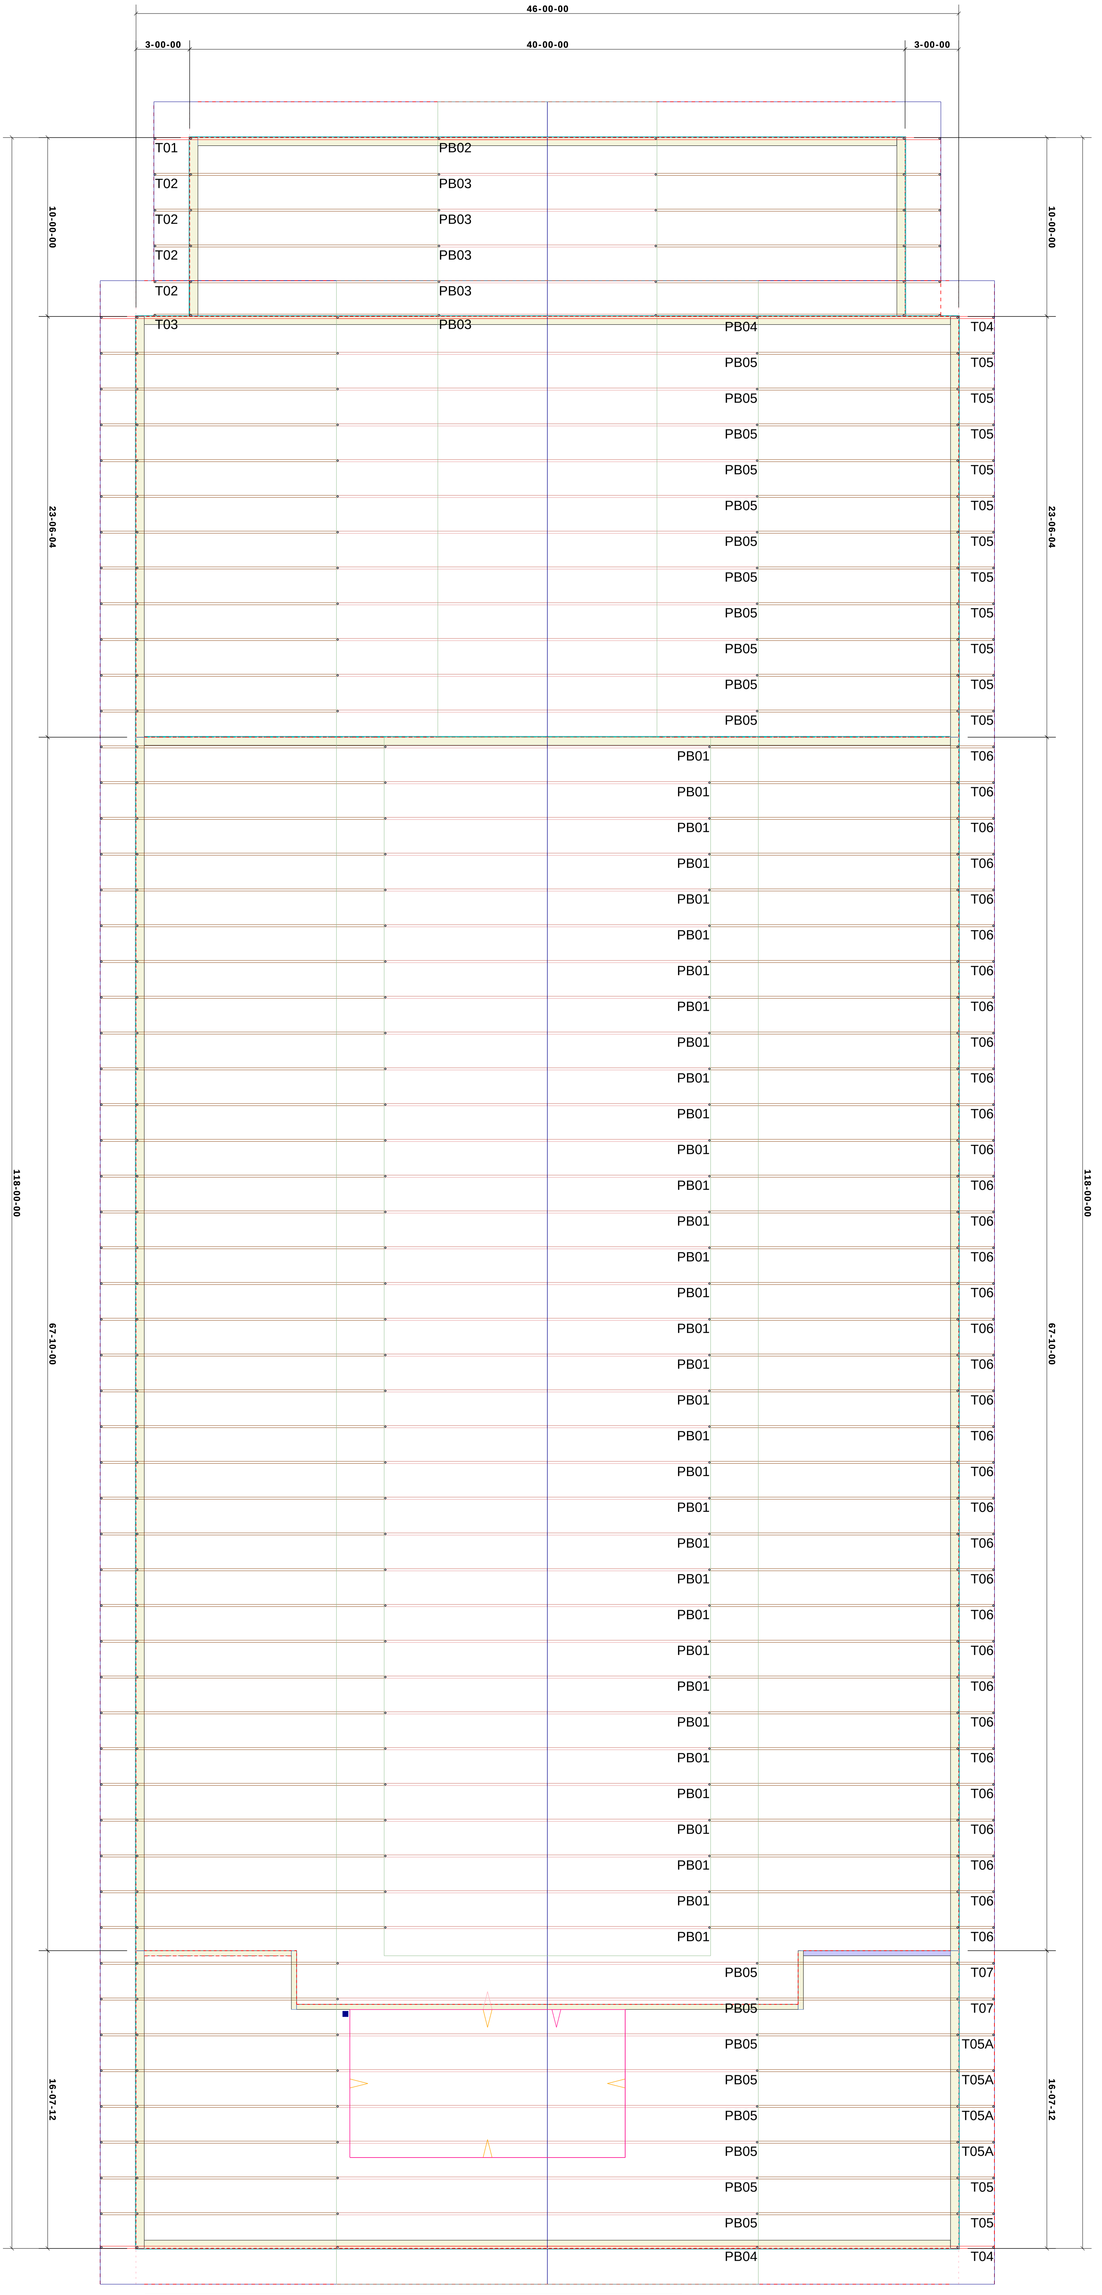

BAILEY FRIERSON LUMBER RESOURCES

4525 Lynch Street Ext.
Jackson, Mississippi 39209
Office: (601) 923-0250
Fax: (601) 922-9627

THIS IS A TRUSS PLACEMENT DIAGRAM ONLY. These trusses are designed as individual building components to be incorporated into the building design at the specification of the building designer. See individual design sheets for each truss design identified on the placement drawing. The building designer is responsible for temporary and permanent bracing of the roof and floor system and for the overall structure. The design of the truss support structure including headers, beams, walls, and columns is the responsibility of the building designer. For general guidance regarding bracing, consult "Bracing of wood trusses" available from the Truss Plate Institute, 583 D'Onifrio Drive; Madison, WI 53179.

Job Name: Lakeshore Baptist Church

Customer Name: MISC - MS

Quote Number: B12-0823

Job Number: [???]