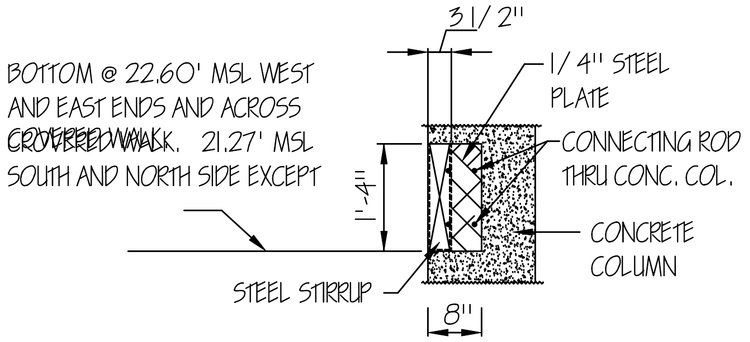

BOTTOM @ 22.60' MSL WEST AND EAST ENDS AND ACROSS COVERED WALK. 21.27' MSL SOUTH AND NORTH SIDE EXCEPT

END VIEW BEAM STIRRUP

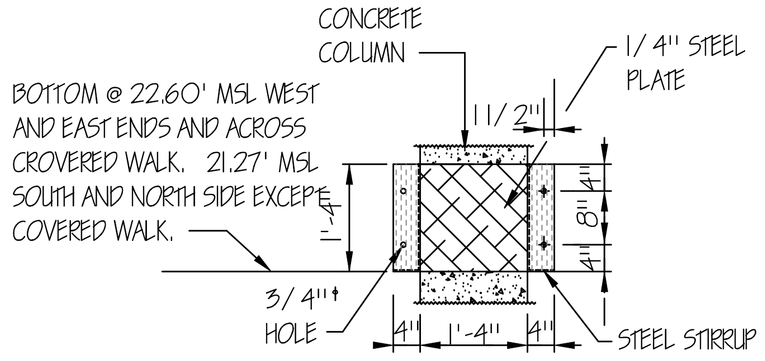

BOTTOM @ 22.60' MSL WEST AND EAST ENDS AND ACROSS COVERED WALK. 21.27' MSL SOUTH AND NORTH SIDE EXCEPT COVERED WALK.

OUTSIDE VIEW BEAM STIRRUP

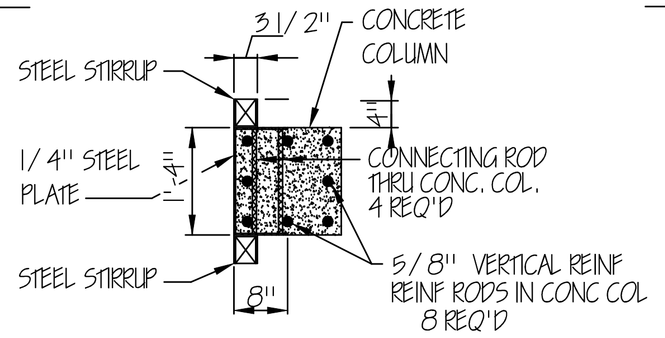

PLAN VIEW BEAM STIRRUP

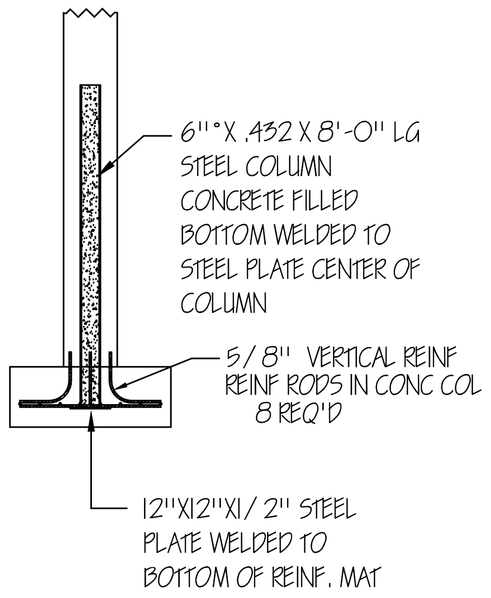

STEEL PIN EACH CONCRETE COLUMN

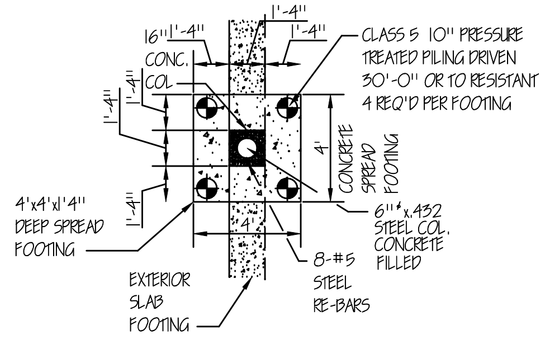

CONCRETE COLUMN SPREAD FOOTING

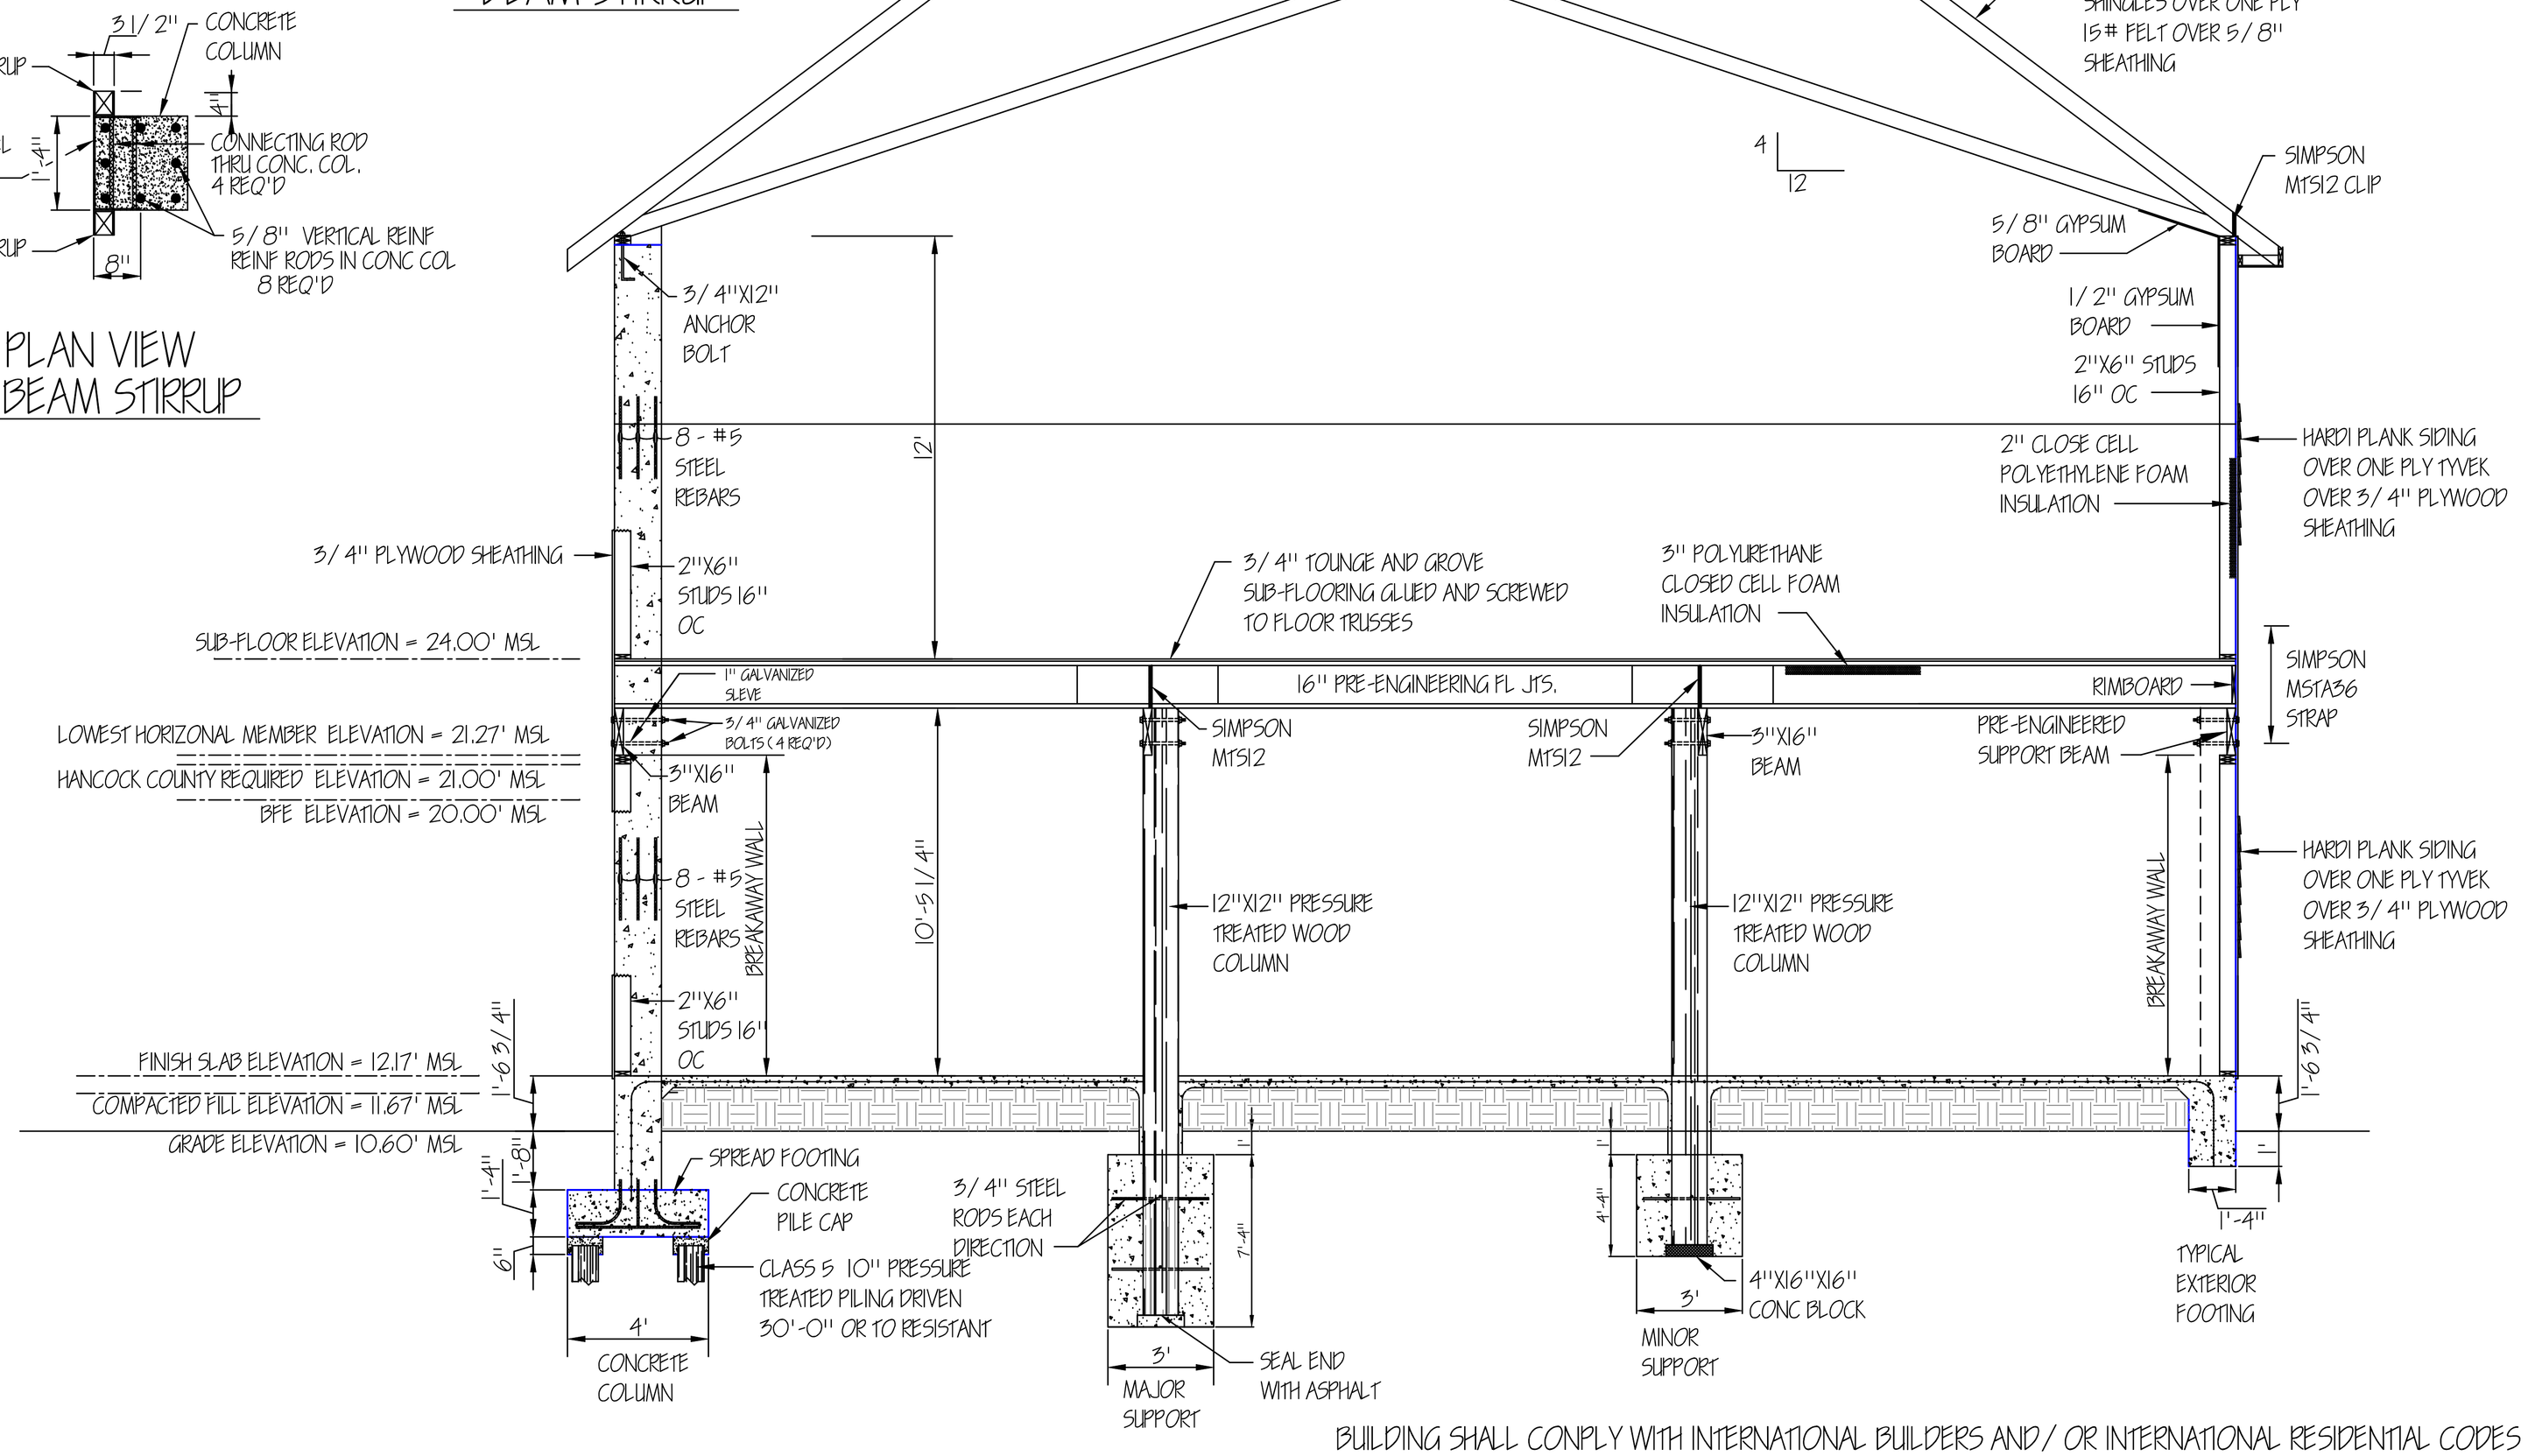

BUILDING SHALL CONPLY WITH INTERNATIONAL BUILDERS AND/ OR INTERNATIONAL RESIDENTIAL CODES

SECTIONS

REVISIONS	
DATE:	REMARKS:

DATE: NOV 24, 2012	DESIGNED BY: RDS
SCALE: 3/8" = 1'-0	DRAWN BY: RDS
JOB NO.	CHECKED BY: RDS

doug's plan Service
Doug Stewart
4210 Stewart Lane
Perkinston, MS 39573
228/255-5259

PLANS FOR NEW SANCTUARY
6028 LAKESHORE ROAD
BAY ST LOUIS, MS 39520

LAKESHORE BAPTIST CHURCH
6028 LAKESHORE ROAD
BAY ST LOUIS, MS 39520

HATTAWAY ENGINEERING INCORPORATED
P.O. BOX 363 CARRIERE, MS 39426
PH. (601) 798-1978 FAX. UPON REQUEST
"ENGINEERING THE FUTURE"
"REMEMBERING THE PAST"